




PLANNING DRAWING
NOT FOR CONSTRUCTION

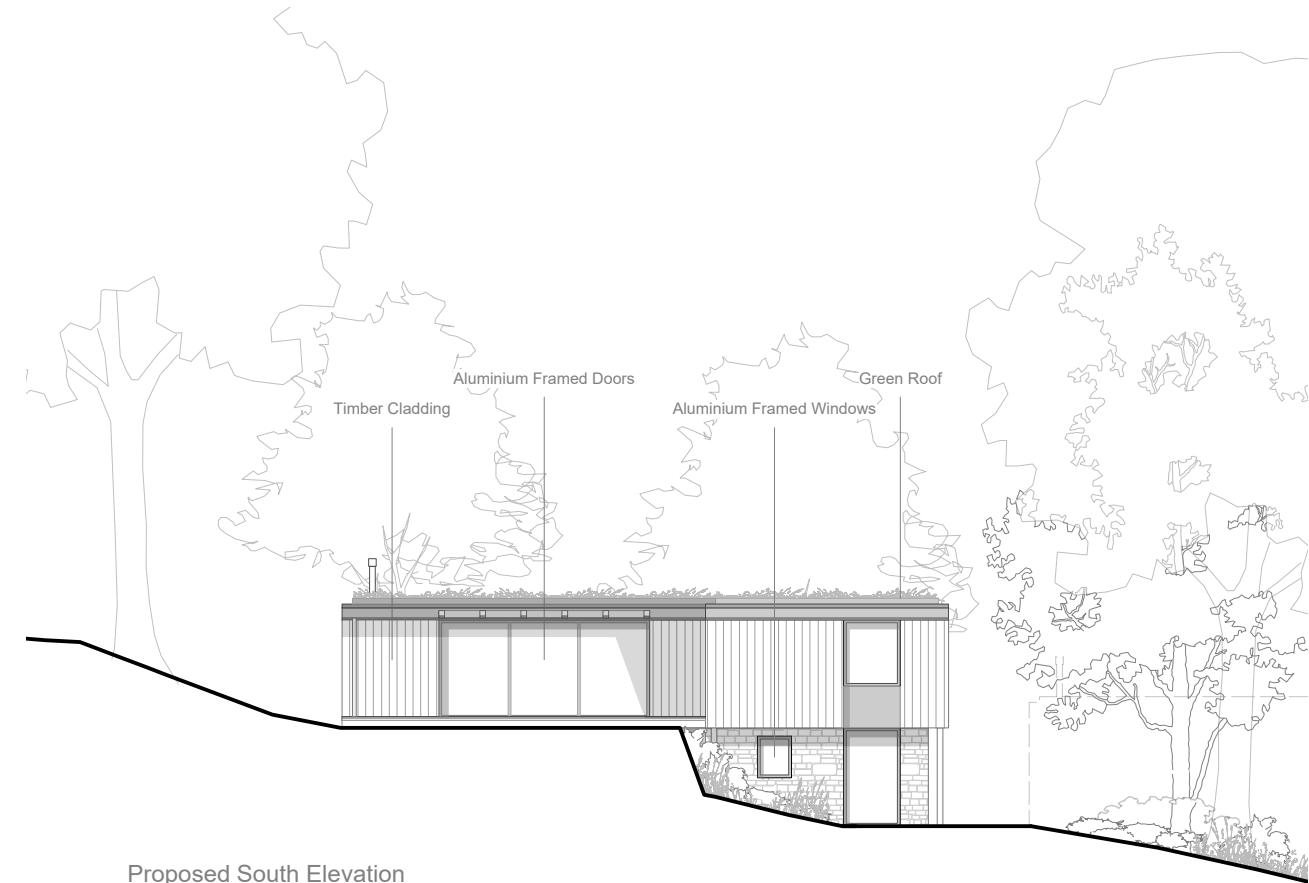


Proposed South Elevation

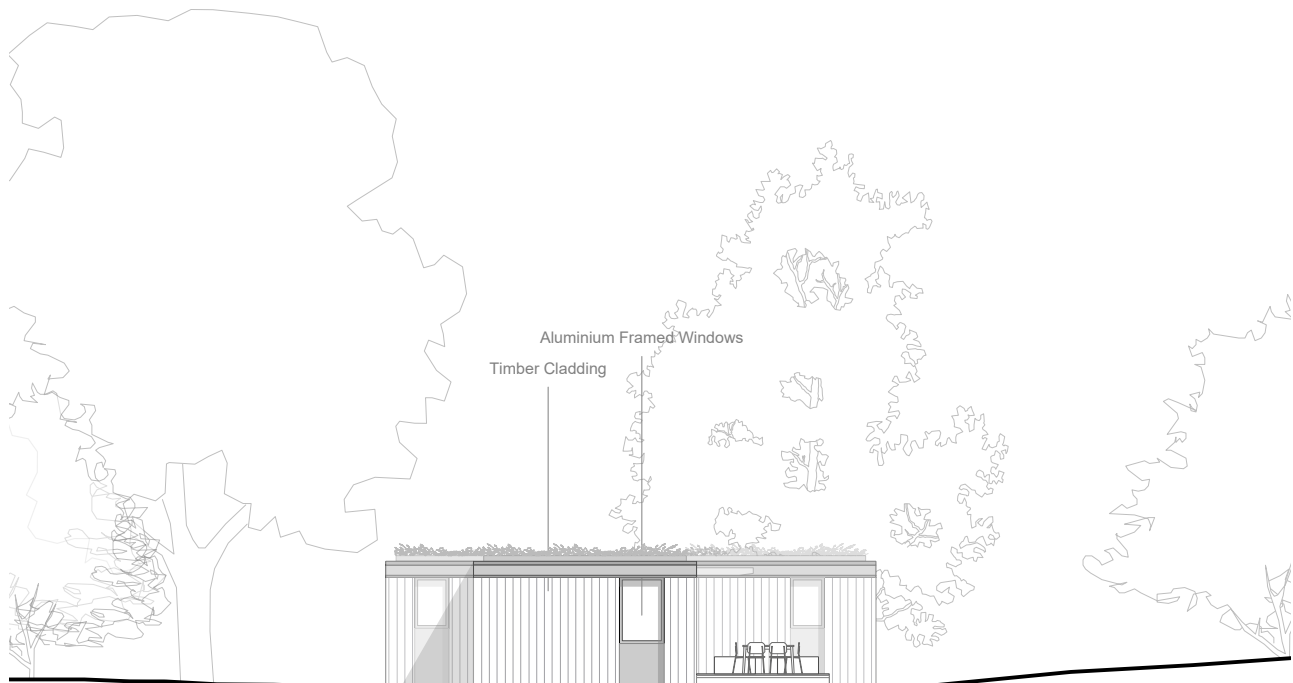


Proposed West Elevation

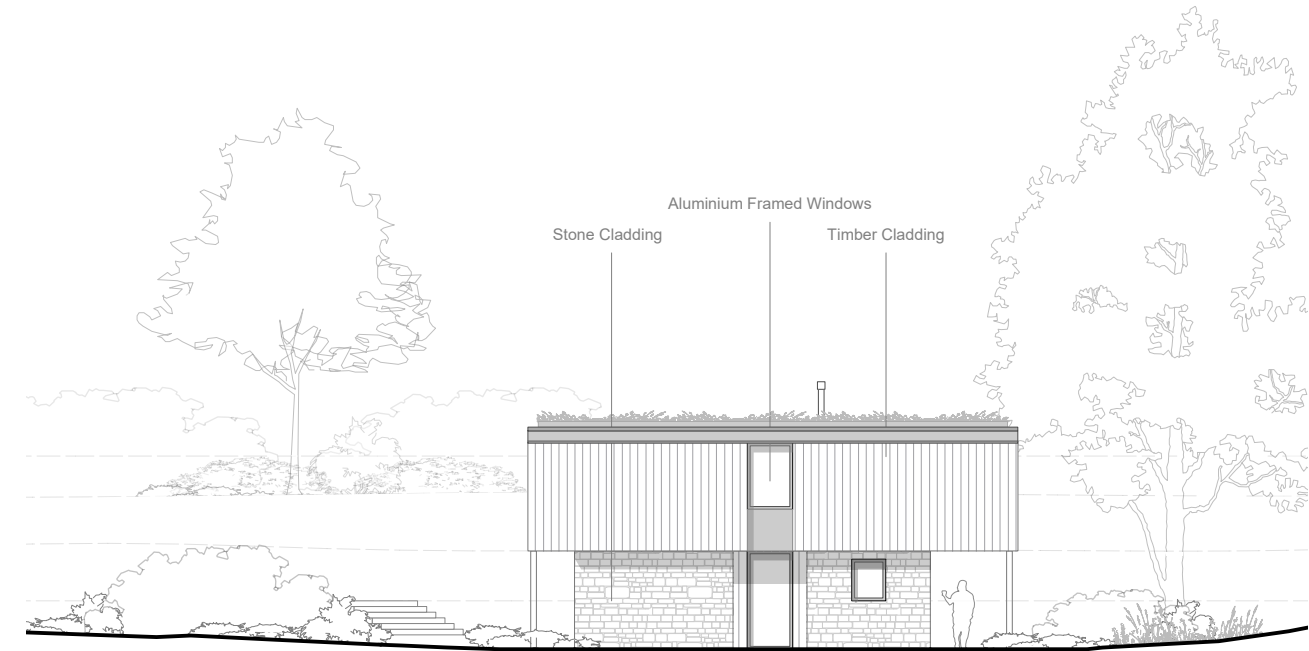

Proposed East Elevation

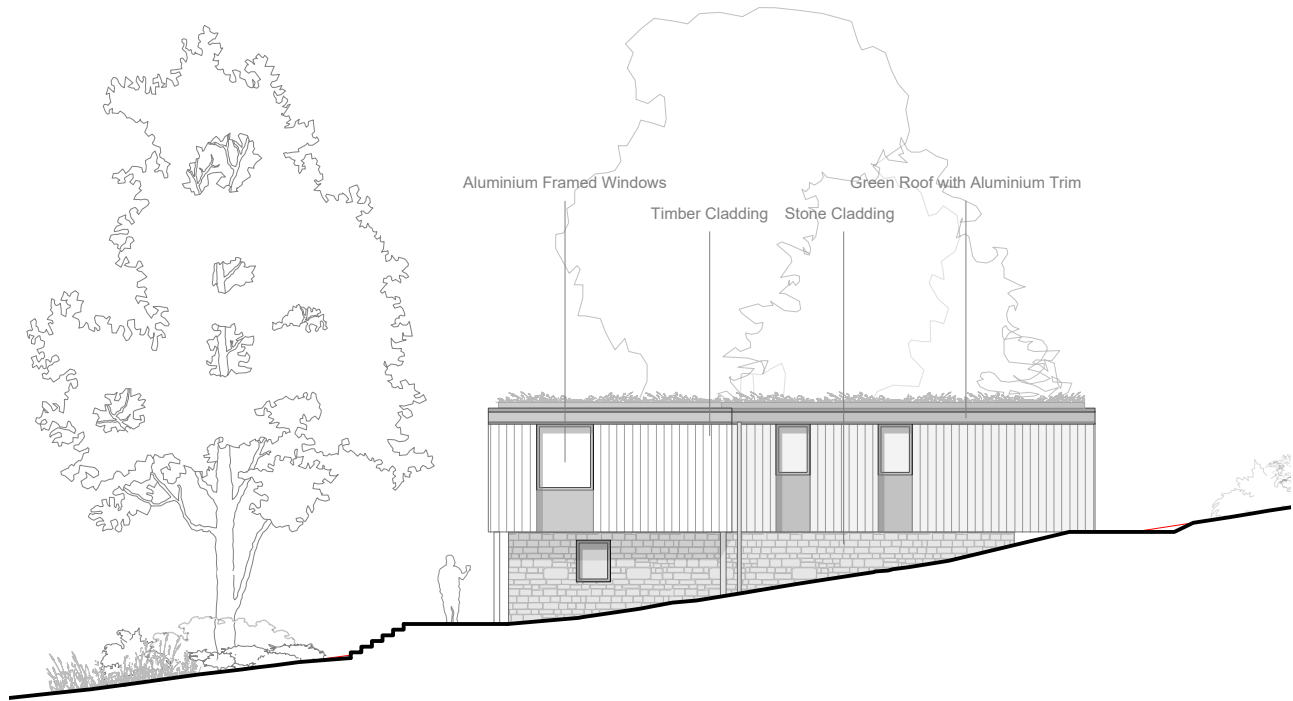

Proposed North Elevation

 

General Notes
1. Responsibility is not accepted for errors made by others in scaling from this drawing. All construction information should be taken from figured dimensions only.
2. All dimensions to be checked onsite.
3. Unless otherwise stated dimensions are in millimetres.
4. Drawings to be read in conjunction with all other project drawings.
5. Copyright Millar + Howard Workshop Ltd.

Rev.	Date	Notes
		MILLAR+HOWARD WORKSHOP

Chartered Architects
MILLAR+HOWARD
WORKSHOP

St Mary's Mill
St Mary's
Chalford
STROUD
Gloucestershire
GL6 8NX

t: 01453 887186
e: info@mhworkshop.co.uk
w: www.mhworkshop.co.uk

Project Title
Charfield

Project Address
**Land South of Wotton Rd
Charfield**

Job No. 2509

Drawing Title
**Proposed Elevations -
Plot A**

Drawn By RL	Checked By GL	Date Aug 2025
-----------------------	-------------------------	-------------------------

Scale 1:200@A3

Drawing No. P/710	Revision -
-----------------------------	----------------------

Drawing Status **Planning**