


PLANNING DRAWING
NOT FOR CONSTRUCTION

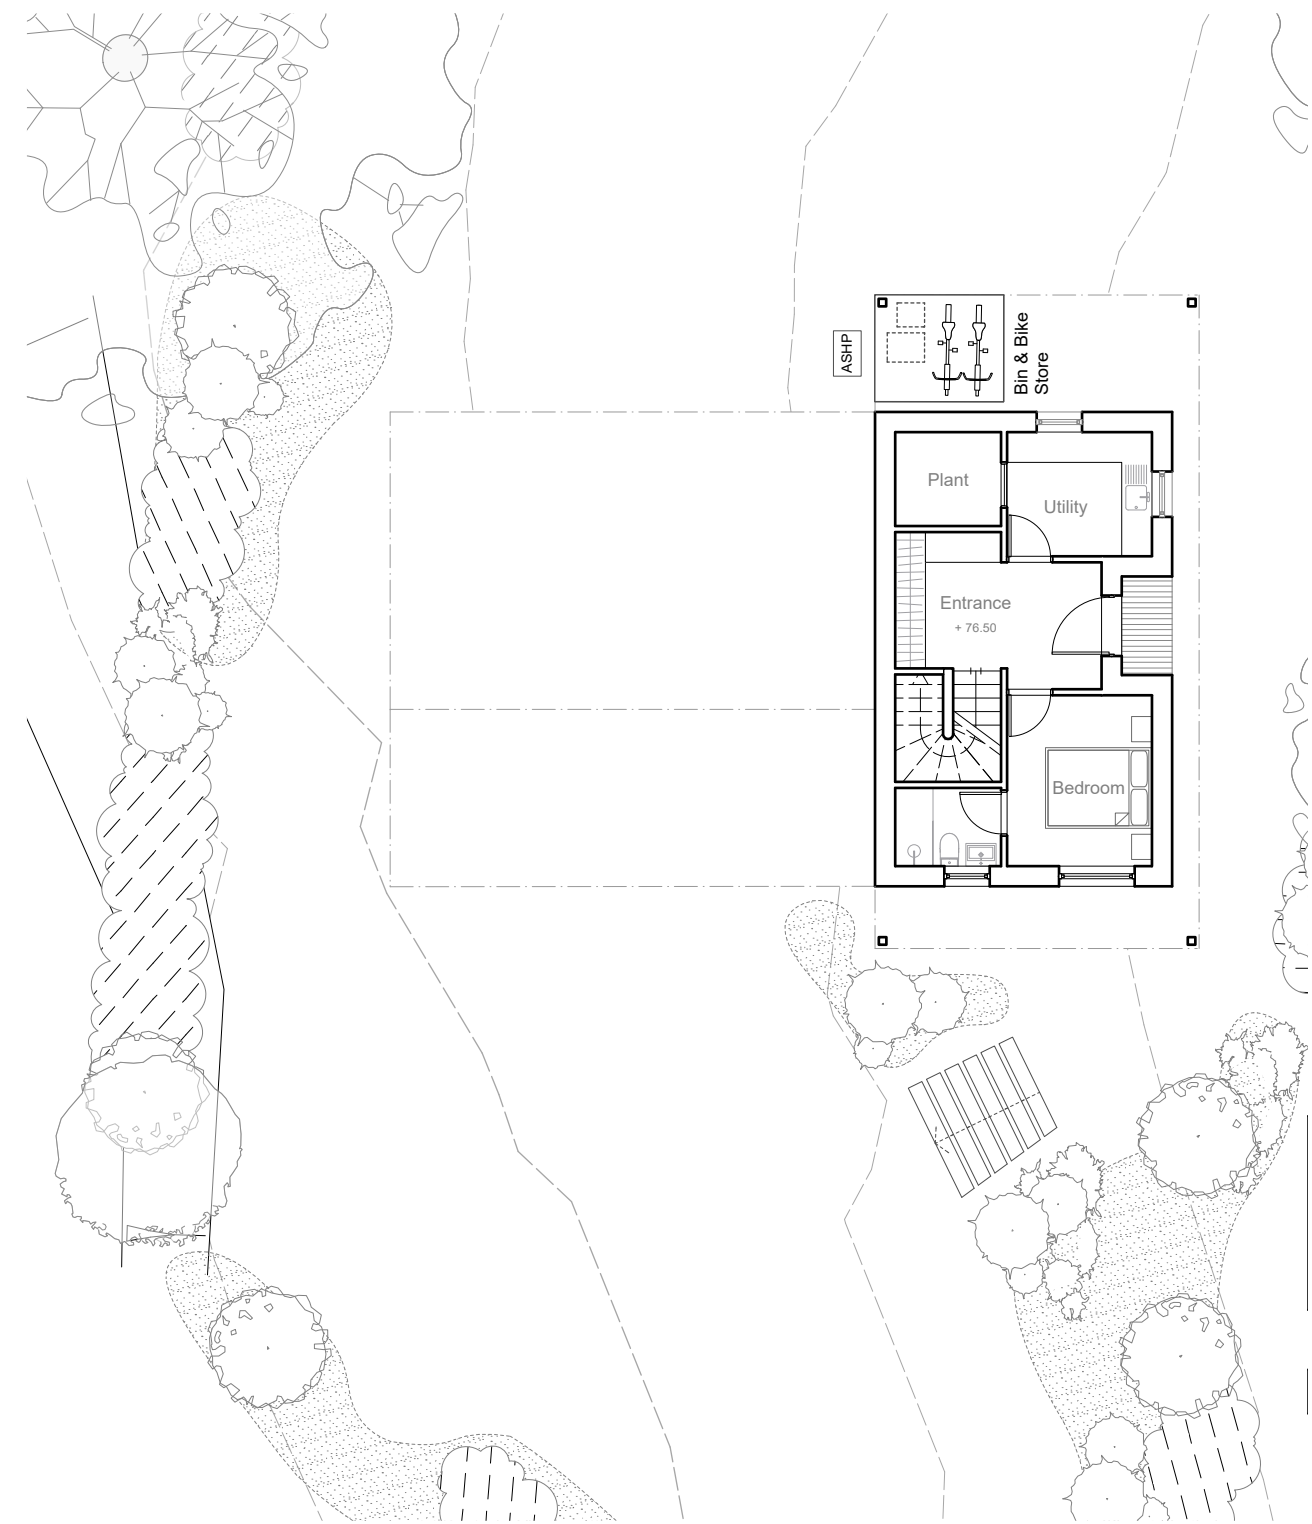

Proposed Ground Floor Plan



Proposed Upper Ground Floor Plan

- General Notes**
- 1. Responsibility is not accepted for errors made by others in scaling from this drawing. All construction information should be taken from figured dimensions only.
 - 2. All dimensions to be checked onsite.
 - 3. Unless otherwise stated dimensions are in millimetres.
 - 4. Drawings to be read in conjunction with all other project drawings.
 - 5. Copyright Millar + Howard Workshop Ltd.

Rev.	Date	Notes

Chartered Architects
MILLAR+HOWARD
WORKSHOP

St Mary's Mill
St Mary's
Chalford
STROUD
Gloucestershire
GL6 8NX

t: 01453 887186
e: info@mhworkshop.co.uk
w: www.mhworkshop.co.uk

Project Title
Charfield

Project Address
**Land South of Wotton Rd
Charfield**

Job No. **2509**

Drawing Title
Proposed Plans - Plot A

Drawn By RL	Checked By GL	Date Aug 2025
-----------------------	-------------------------	-------------------------

Scale **1:150@A3**

Drawing No. P/210	Revision -
-----------------------------	----------------------

Drawing Status **Planning**

