



PLANNING DRAWING
NOT FOR CONSTRUCTION

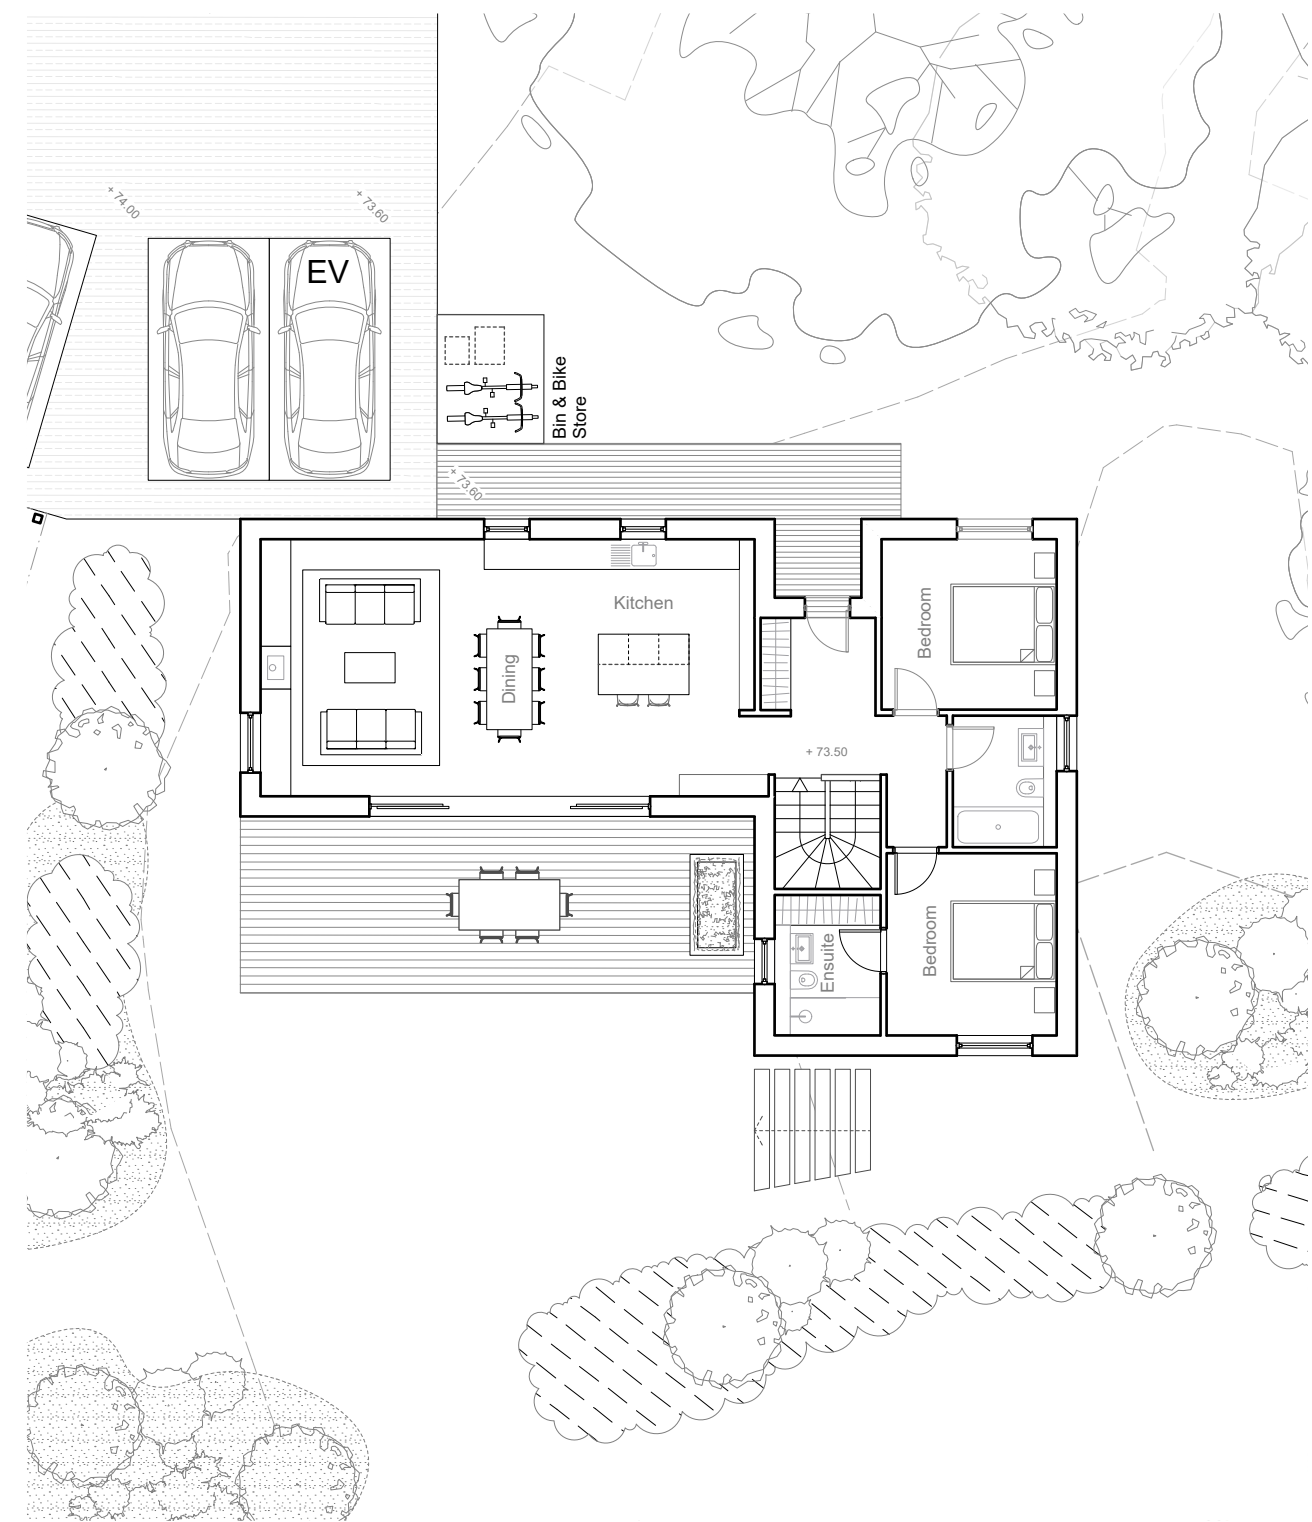

Proposed Ground Floor Plan

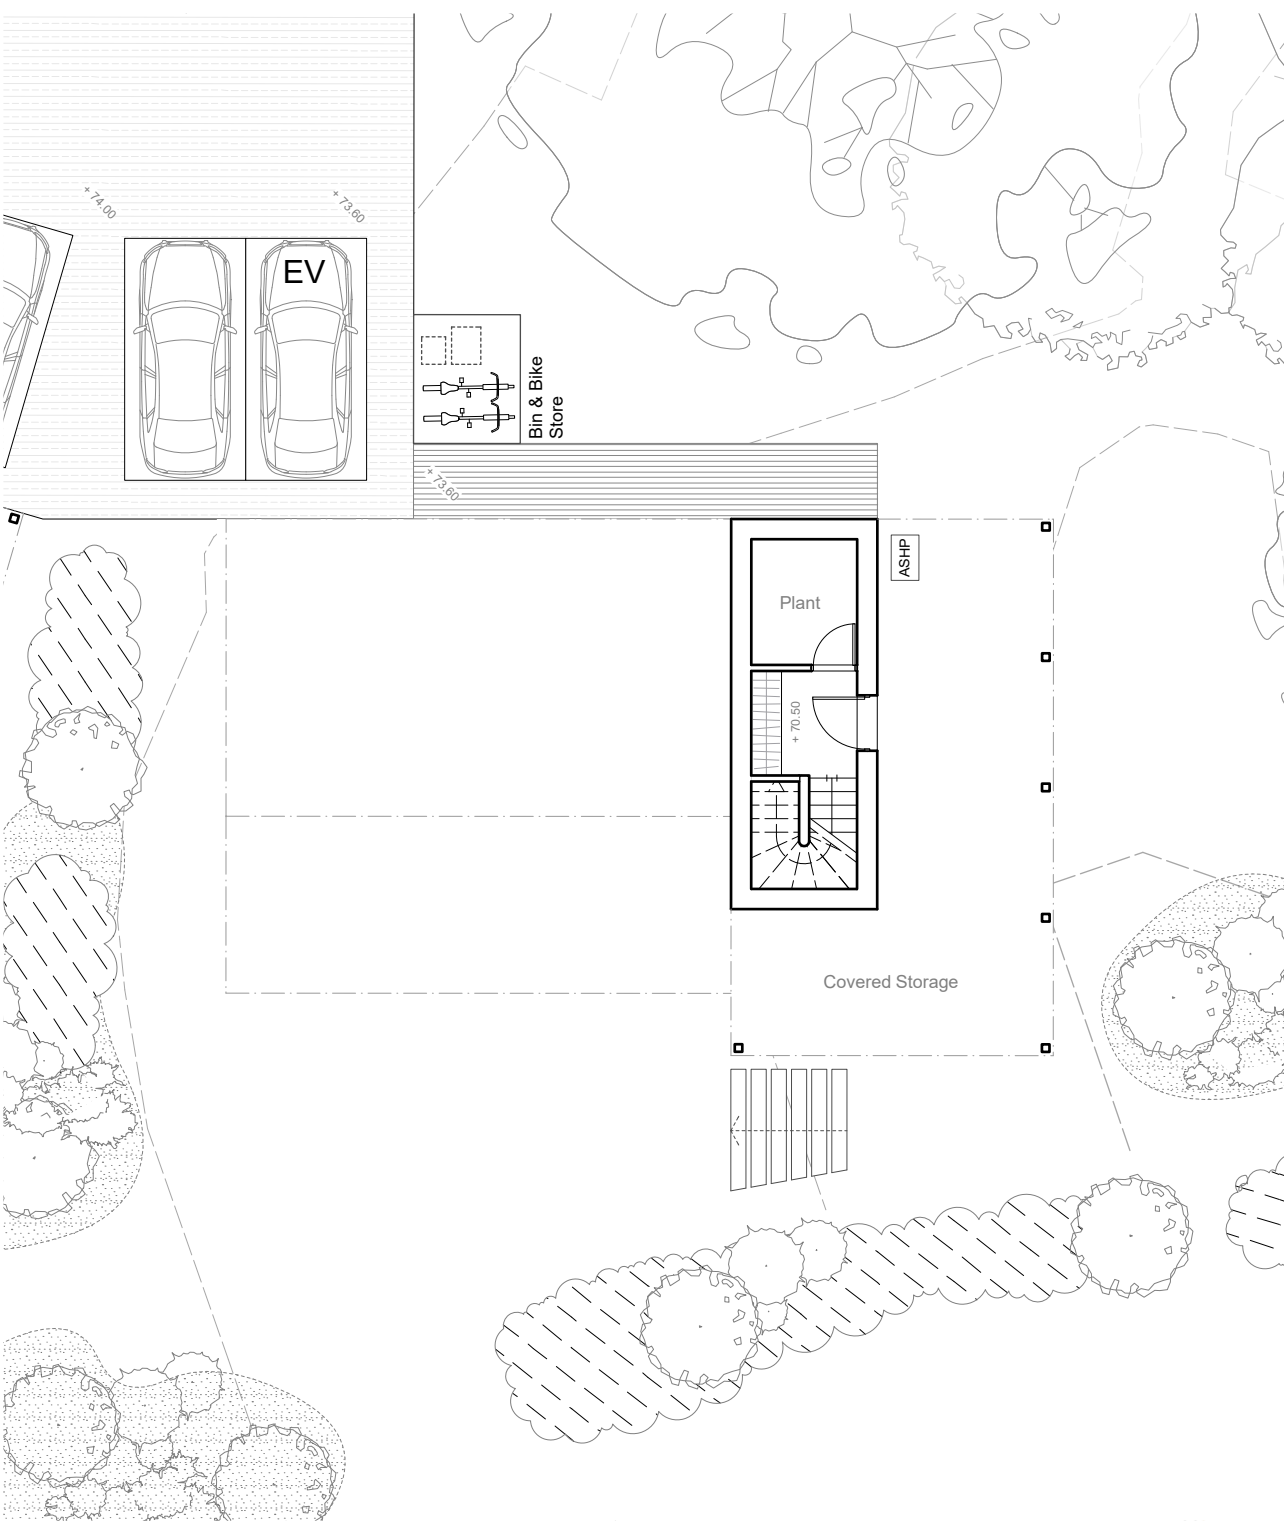

Proposed Lower Ground Floor Plan

- General Notes**
1. Responsibility is not accepted for errors made by others in scaling from this drawing. All construction information should be taken from figured dimensions only.
 2. All dimensions to be checked onsite.
 3. Unless otherwise stated dimensions are in millimetres.
 4. Drawings to be read in conjunction with all other project drawings.
 5. Copyright Millar + Howard Workshop Ltd.

Rev.	Date	Notes

Chartered Architects
MILLAR+HOWARD
WORKSHOP

St Mary's Mill
St Mary's
Chalford
STROUD
Gloucestershire
GL6 8NX

t: 01453 887186
e: info@mhworshop.co.uk
w: www.mhworshop.co.uk

Project Title
Charfield

Project Address
**Land South of Wotton Rd
Charfield**

Job No. **2509**

Drawing Title
Proposed Plans - Plot C

Drawn By RL	Checked By GL	Date Aug 2025
-----------------------	-------------------------	-------------------------

Scale **1:150@A3**

Drawing No. P/212	Revision -
-----------------------------	----------------------

Drawing Status **Planning**



P/211 **PROPOSED PLAN**
1:150

