


PLANNING DRAWING
NOT FOR CONSTRUCTION

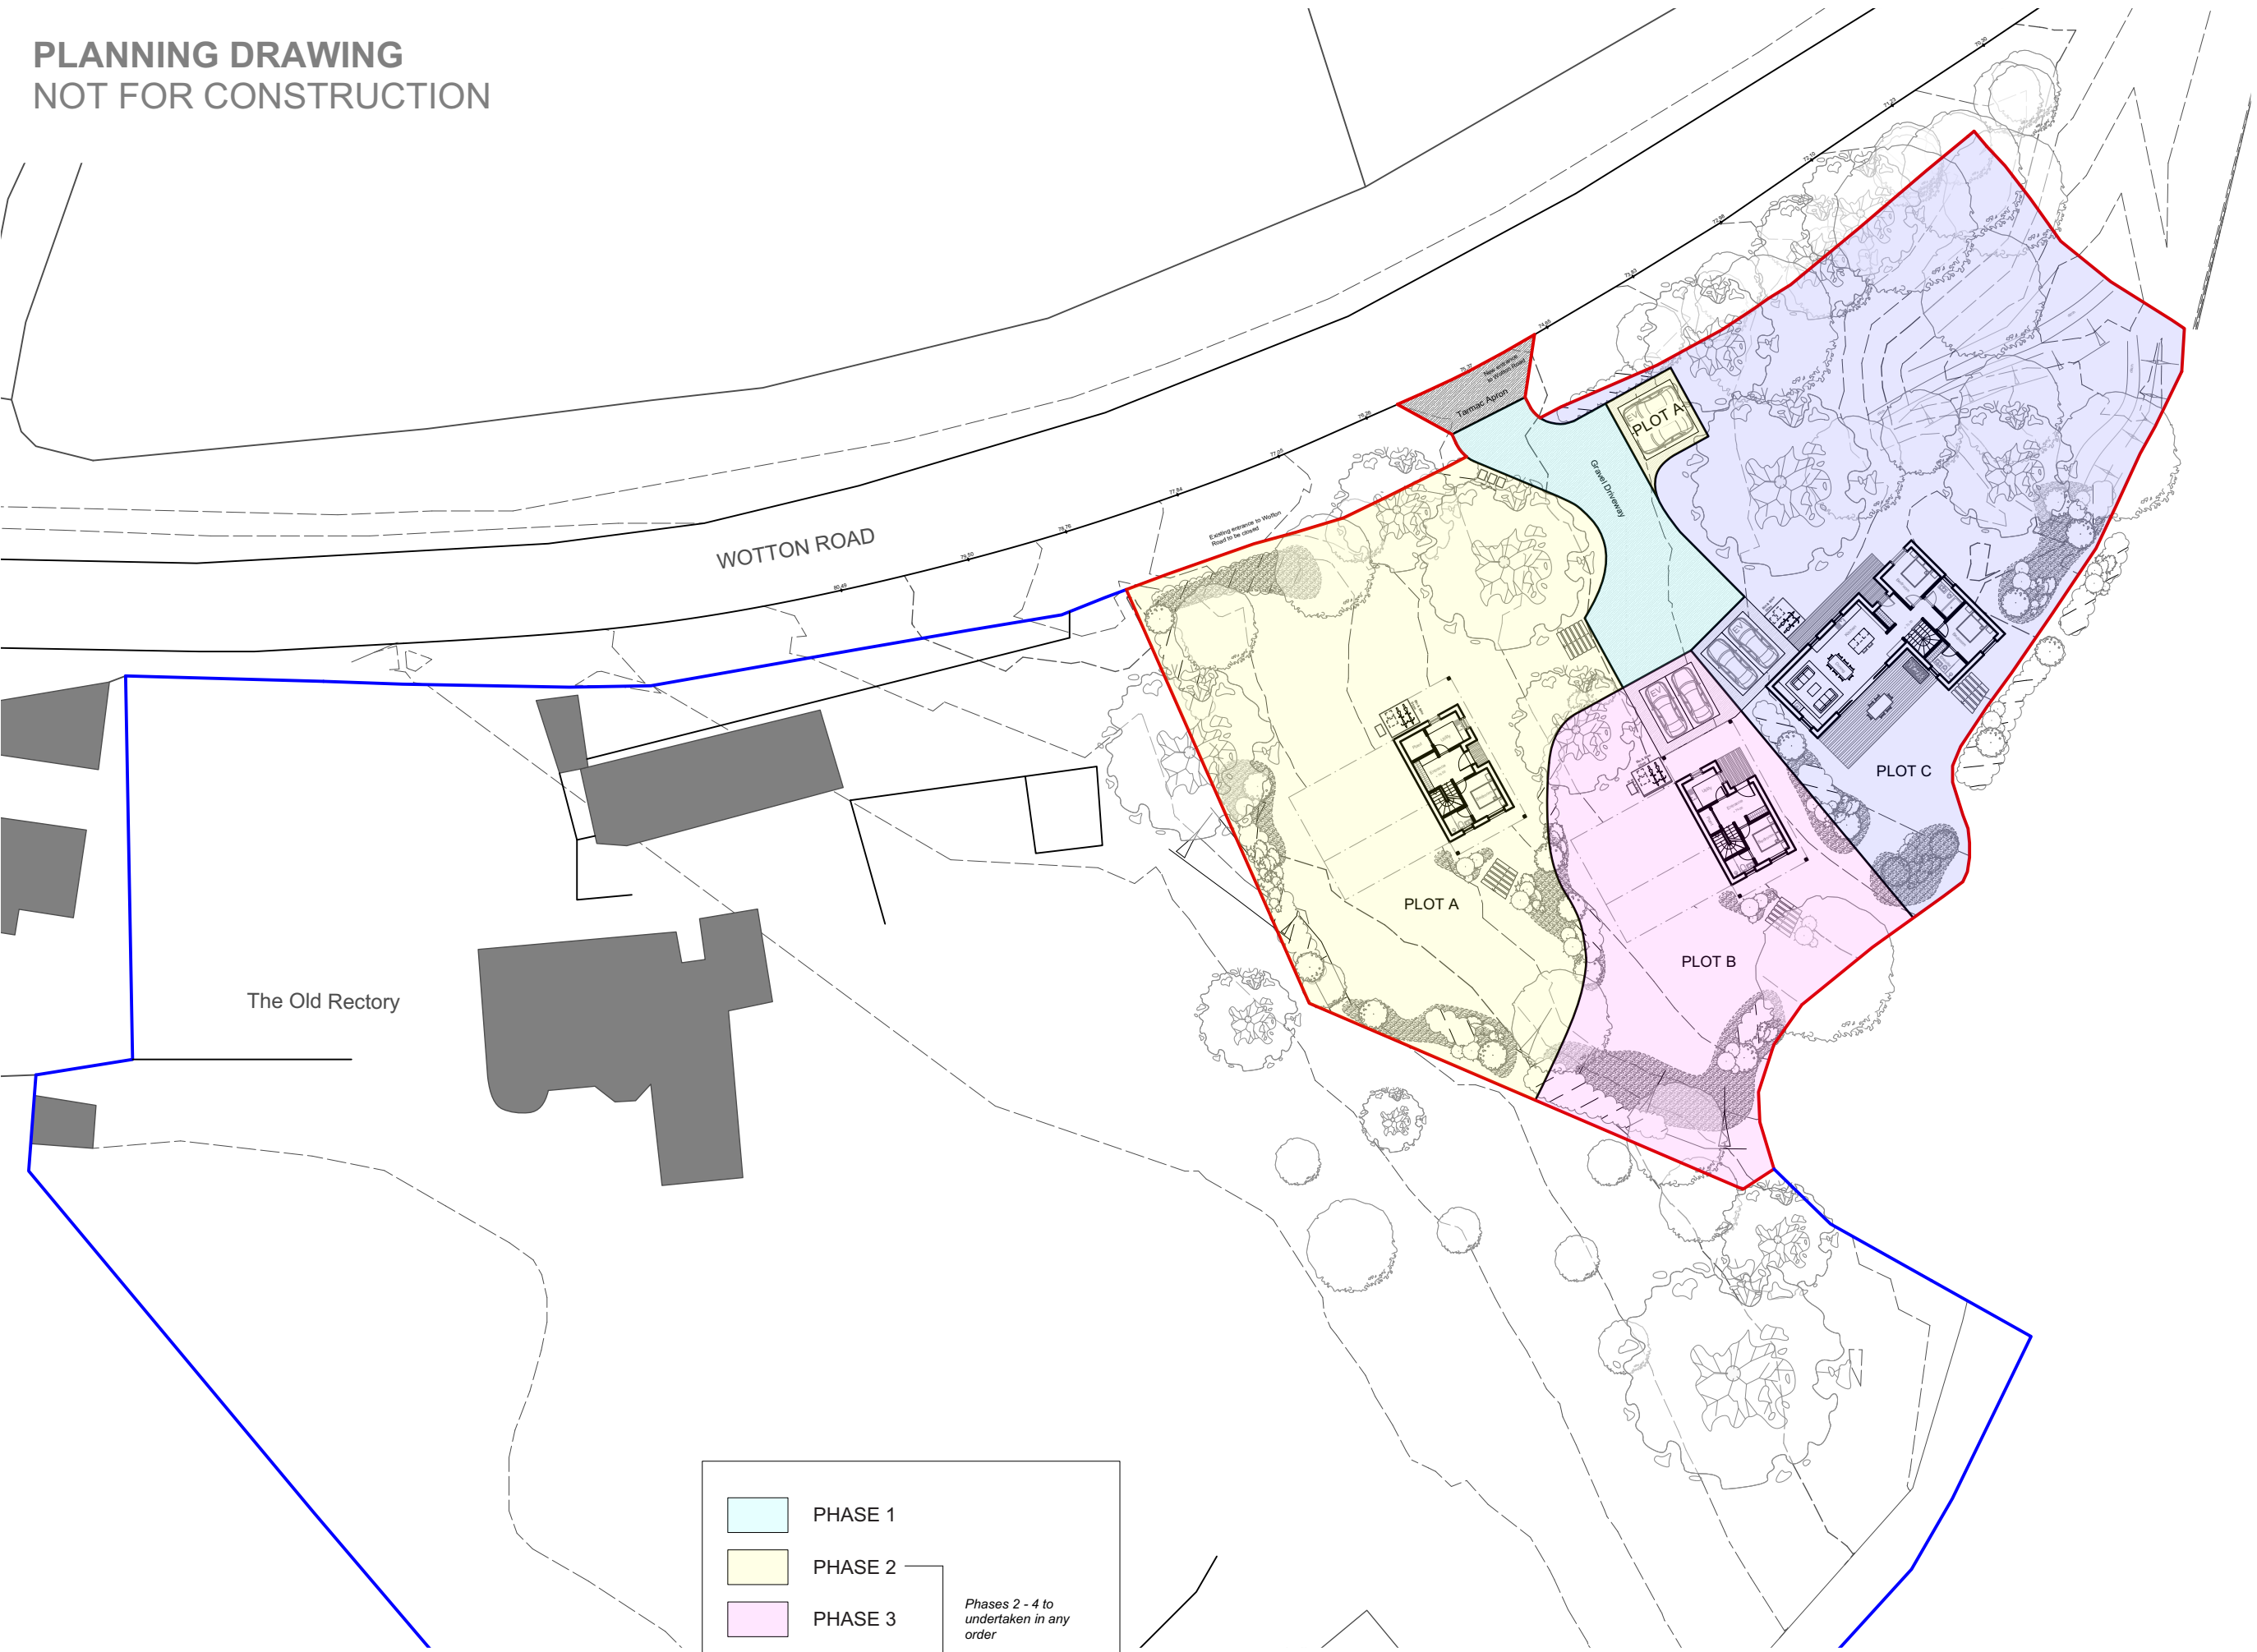

General Notes

1. Responsibility is not accepted for errors made by others in scaling from this drawing. All construction information should be taken from figured dimensions only.
2. All dimensions to be checked onsite.
3. Unless otherwise stated dimensions are in millimetres.
4. Drawings to be read in conjunction with all other project drawings.
5. Copyright Millar + Howard Workshop Ltd.

Rev.	Date	Notes
A	22/10/25	Update to red line boundary
B	11/02/26	Update to red line boundary (change to driveway entrance)

Chartered Architects

MILLAR+HOWARD
WORKSHOP

St Mary's Mill
St Mary's
Chalford
STROUD
Gloucestershire
GL6 8NX

t: 01453 887186
e: info@mhworkshop.co.uk
w: www.mhworkshop.co.uk

Project Title

Charfield

Project Address

Land South of Wotton Rd
Charfield

Job No.

2509

Drawing Title

Proposed Phasing Plan

Drawn By

RL

Checked By

GL

Date

Aug 2025

Scale

1:500@A3

Drawing No.

P/114

Revision

B

Drawing Status

Planning